


INDIANAPOLIS IN. 48237
CONTACT PERSON=
DICK SUMMERS/BLOOMINGTON REALTY
713 WALNUT ST. SUITE A
BLOOMINGTON, IN. 47401
812-323-2323

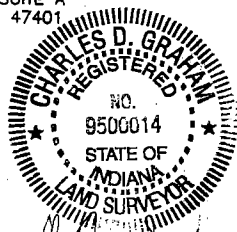

Section 26, T8N,R1E
MONROE COUNTY, IN.

PAGE 1 OF 3

LEGEND:
● = REBAR SET THIS SURVEY
GRAHAM P.C. 9800014
□ = SECTION CORNER AS NOTED

NORTH
SCALE: 1" = 200'

N.E. CORNER SEC. 26-8N-1E
160 FT. E. OF I/C/L CREEK

N.E. CORNER
S.E.1/4 N.E.1/4
SEC. 26-8N-1E

FIELD WORK DONE 12/13/01

C.D. GRAHAM L.S. 9500014 INDIANA
615 W. KIRKWOOD AVE. BLOOMINGTON, INDIANA
DECEMBER 11, 2001 JOB NO. 01-727

LUDWIG REBAR FND.

25.00 ACRES

IN 20010130860
7/10/2001
TD & MM LLC
6611 ARLINGTON RD.
INDIANAPOLIS IN. 46237

S 80°48'13" E
1821.92 FT

S 00°00'47" W 1230.01 FT
692.60 FT

LUDWIG
REBAR
FOUND

USA
811 CONSTITUTION AVE.
BEDFORD, IN. 47421

TRACT 1
24.37 ACRES

IN 20010130861
7/10/2001
TD & MM LLC
6611 ARLINGTON RD.
INDIANAPOLIS IN. 46237

25.00 ACRES

IN 20010130859
7/10/2001
TD & MM LLC
6611 ARLINGTON RD.
INDIANAPOLIS IN. 46237

N 40°32'35" W
19.19 FT
1/4 SECTION LINE
LUDWIG REBAR FND.
N.W. CORNER
N.E.1/4 S.E.1/4
SEC.26-8N-1E

REBAR SET
AT 25' R/W

N 40°32'35" W
104.78 FT

S 85°55'36" E
1359.31 FT

REBAR SET
THIS SURVEY
S 00°00'47" W
75.00 FT

N.E. CORNER
S.E.1/4 SEC. 26-8N-1E

010-04065-01
FRAZIER, BENJAMIN SIMON
811 W. KIRKWOOD AVE.
BLOOMINGTON, IN. 47404

22.54 ACRES

TRACT 2
18.02 ACRES

IN 20010130862
7/10/2001
TD & MM LLC
6611 ARLINGTON RD.
INDIANAPOLIS IN. 46237

EAST LINE SEC. 26-8-1
(BROWN COUNTY)

INTERESTED PARTIES

I.D. NO.	NAME AND ADDRESS	INSTRUMENT #
26	TD & MM LLC 6611 ARLINGTON RD. INDIANAPOLIS IN. 46237	IN 20010130859 7/10/2001
27	TD & MM LLC 6611 ARLINGTON RD. INDIANAPOLIS IN. 46237	IN 20010130860 7/10/2001
13	TD & MM LLC 6611 ARLINGTON RD. INDIANAPOLIS IN. 46237	IN 20010130862 7/10/2001
12	FRAZIER, BENJAMIN SIMON 811 W. KIRKWOOD AVE. BLOOMINGTON, IN. 47404	010-04065-01
8	TD & MM LLC 6611 ARLINGTON RD. INDIANAPOLIS IN. 46237	IN 20010130861 7/10/2001
11	USA 811 CONSTITUTION AVE. BEDFORD, IN. 47421	DR. 82 P. 144
17	TD & MM LLC 6611 ARLINGTON RD. INDIANAPOLIS IN. 46237	IN 20010130863 7/10/2001

37.69 ACRES

IN 20010130863
7/10/2001
TD & MM LLC
6611 ARLINGTON RD.
INDIANAPOLIS IN. 46237

S85°57'51" E
50.00 FT


S.E. CORNER
N.E.1/4 S.E.1/4
SEC. 26-8-1

26.8.1E

Sec. 26

SALT CREEK PERRY

Sec 26

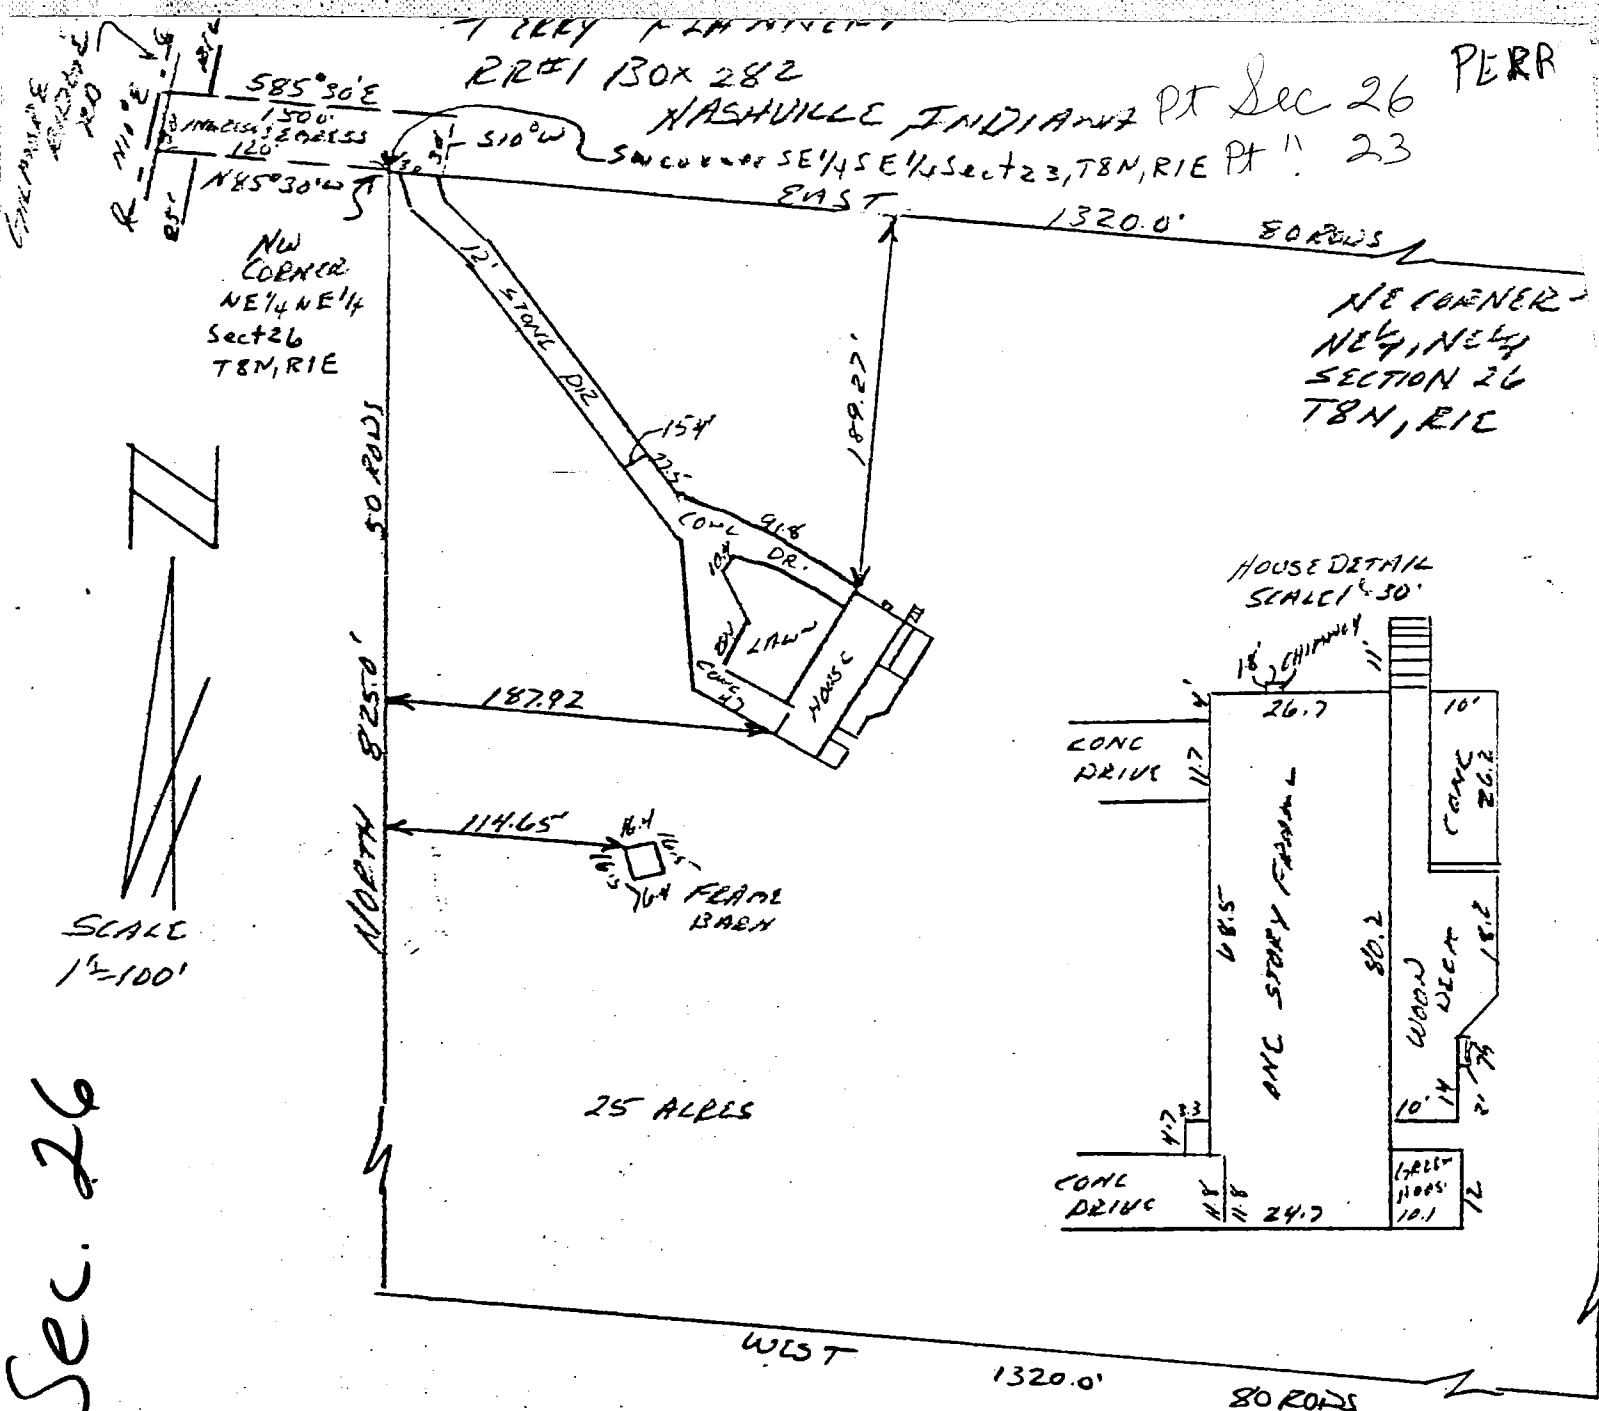


DESCRIPTION:

A part of the Northeast quarter of the Northeast quarter of Section 26, Township 8 North, Range 1 East, bounded and described as follows, to-wit: Beginning at the Northeast corner of said quarter quarter; thence running South for 50 rods along the East line of said quarter quarter to a point; thence running West 80 rods to the West line of said quarter quarter; thence running North along said West line 50 rods to the Northwest corner of said quarter quarter; thence running East 80 rods and to the place of beginning. Containing 25 acres, more or less.


Part of the South half of the Southeast quarter of Section 23, Township 8 North, Range 1 East, more particularly described as follows: Beginning at the Southwest corner of the Southeast quarter of the Southeast quarter of Section 23, Township 8 North, Range 1 East, thence running North 85 degrees 30 minutes West for 120.00 feet and to the centerline of Gilmore Ridge Road, thence running with said centerline North 10 degrees East for 30.00 feet, thence leaving said centerline and running South 85 degrees 30 minutes East for 150.00 feet, thence running South 10 degrees West for 30.00 feet, thence running North 85 degrees 30 minutes West for 30.00 feet and to the point of beginning.

ENGINEER'S CERTIFICATION:

I hereby certify that this plat as shown is a true and complete survey of the described property, and further certify that all improvements are wholly within the boundaries of said described property, and that the said improvement do not encroach upon any other property, nor are there any encroachments from any other property on said surveyed property.

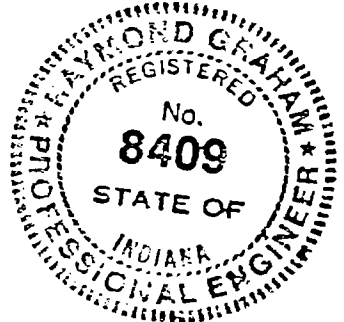

Raymond Graham
Raymond Graham
R.P.E. 8409 L.S. 9978 Indiana
3215 N. Smith Pike
Bloomington, Indiana
February 15, 1985

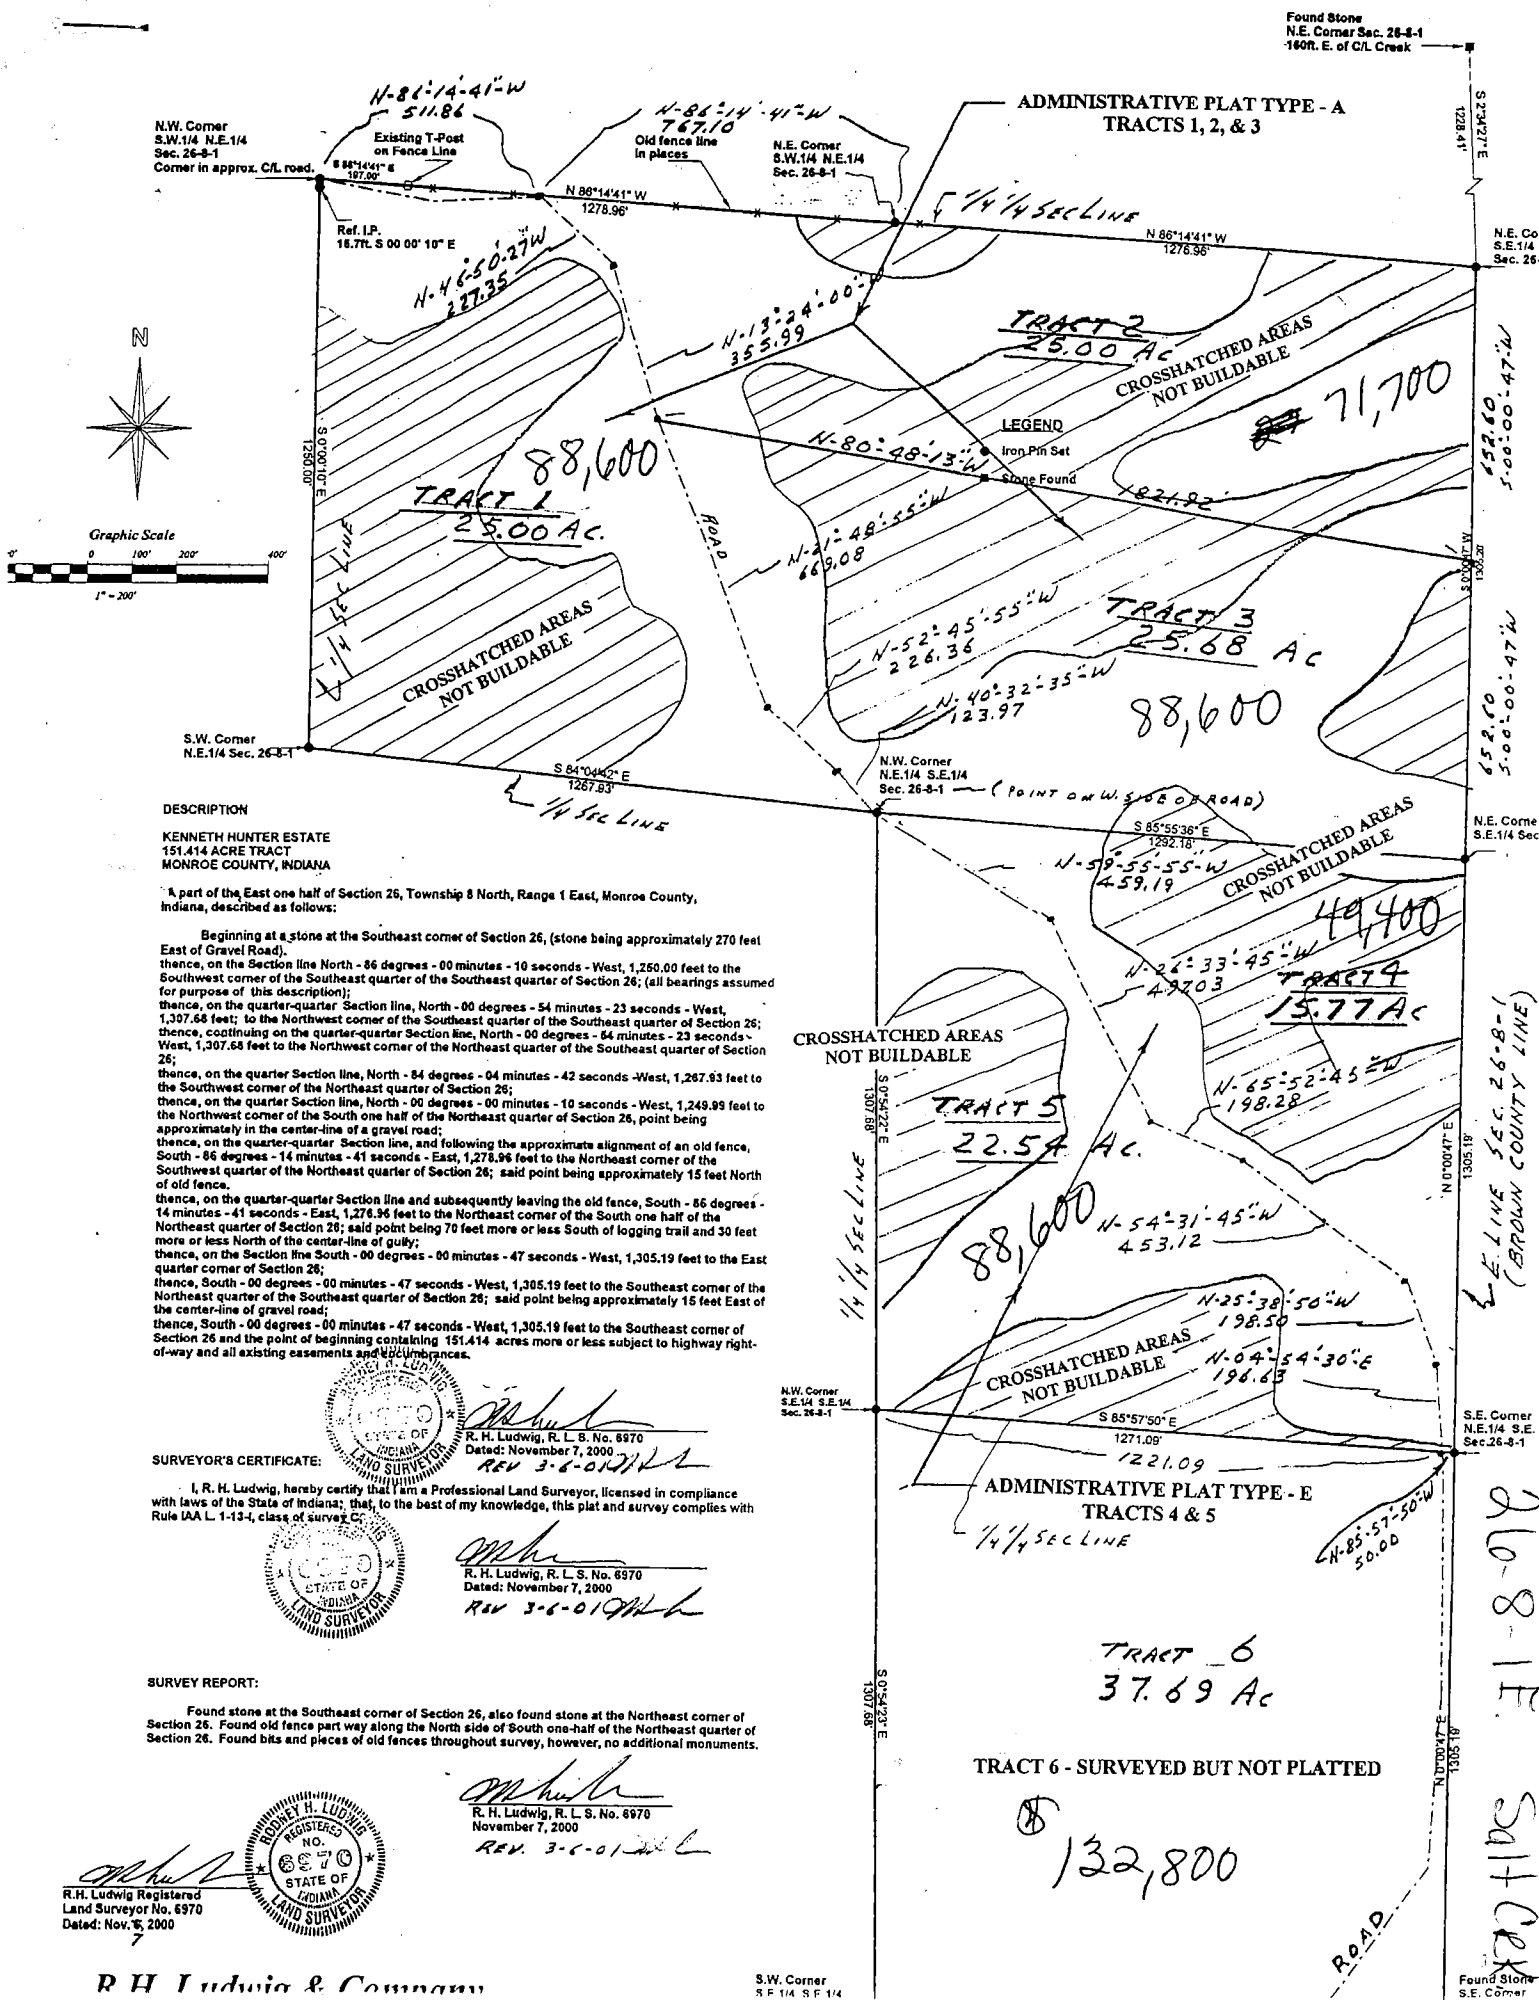

AUG-22-2001 WED 10:53 AM BLOOMINGTON ABSTRACT

FAX NO. 18123366445


P. 06

08/04/2001 12:34

812-323-1372

BLOOMINGTON REALTY M

PAGE 03

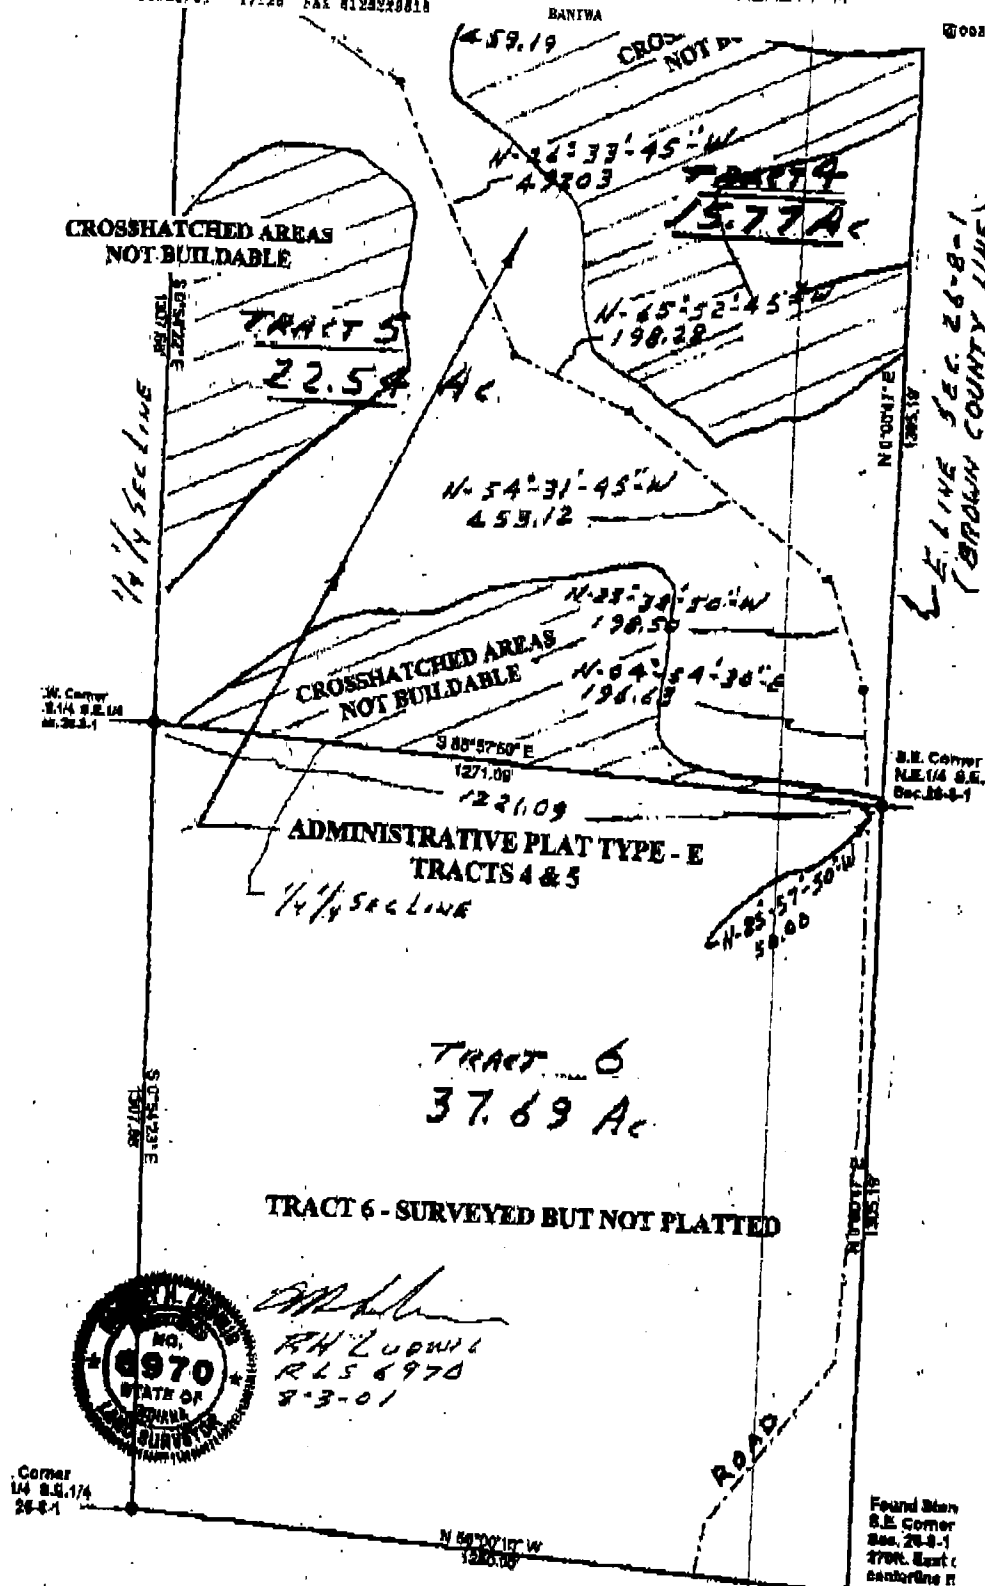 $2|a$